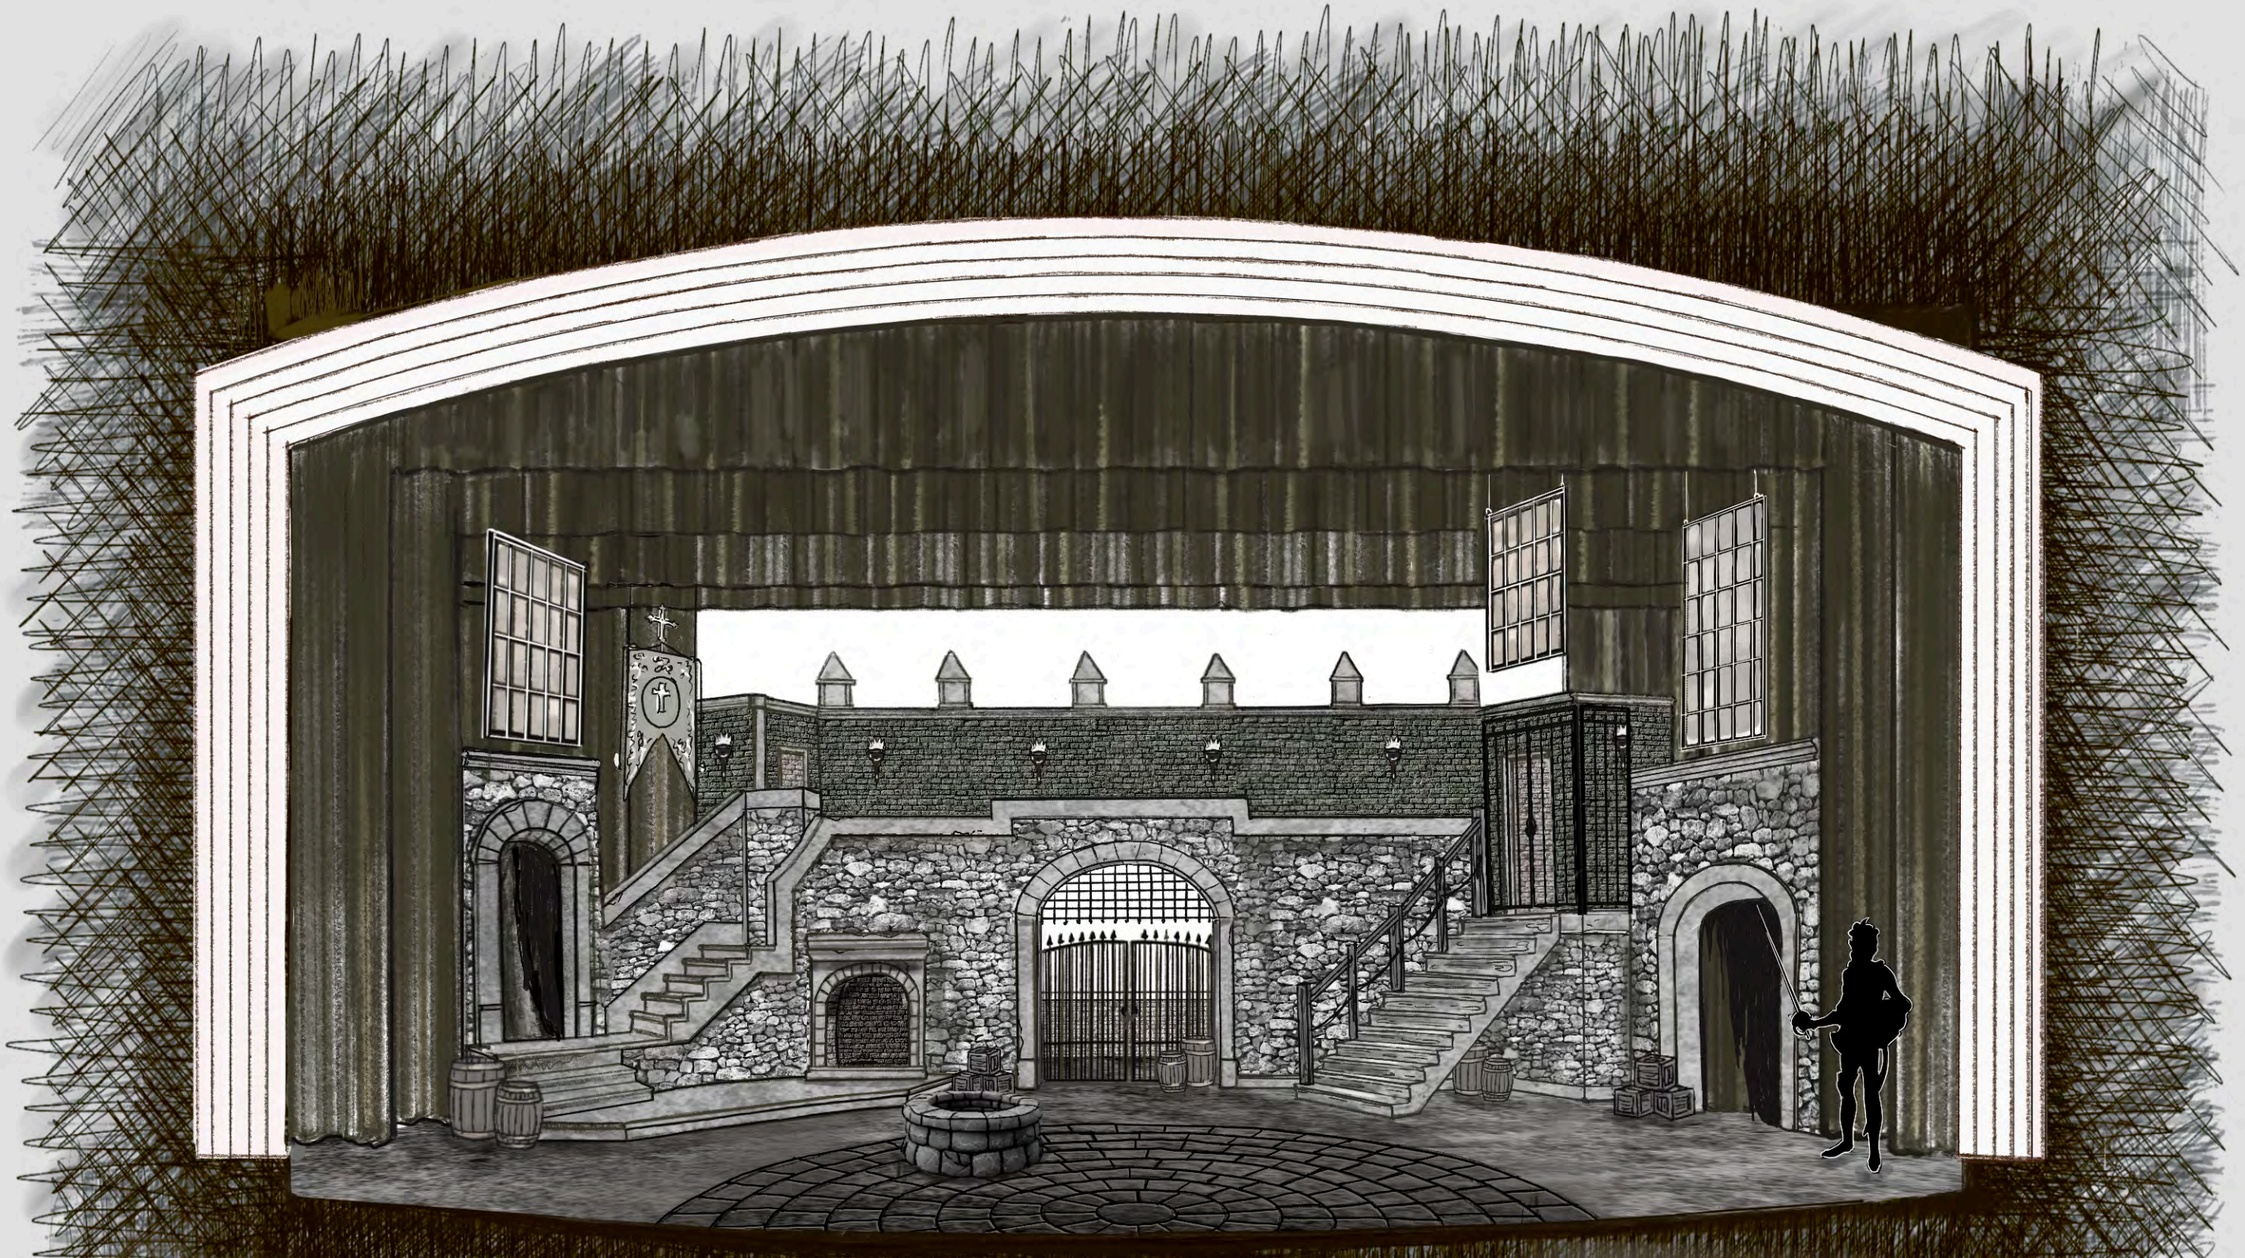

Man of La Mancha

Actor's Playhouse Fall 2025

Rough sketch Revised 9.19.25

With solid wall upstage right

S.D. 8317
SCENIC DESIGNER
SIGNATURE

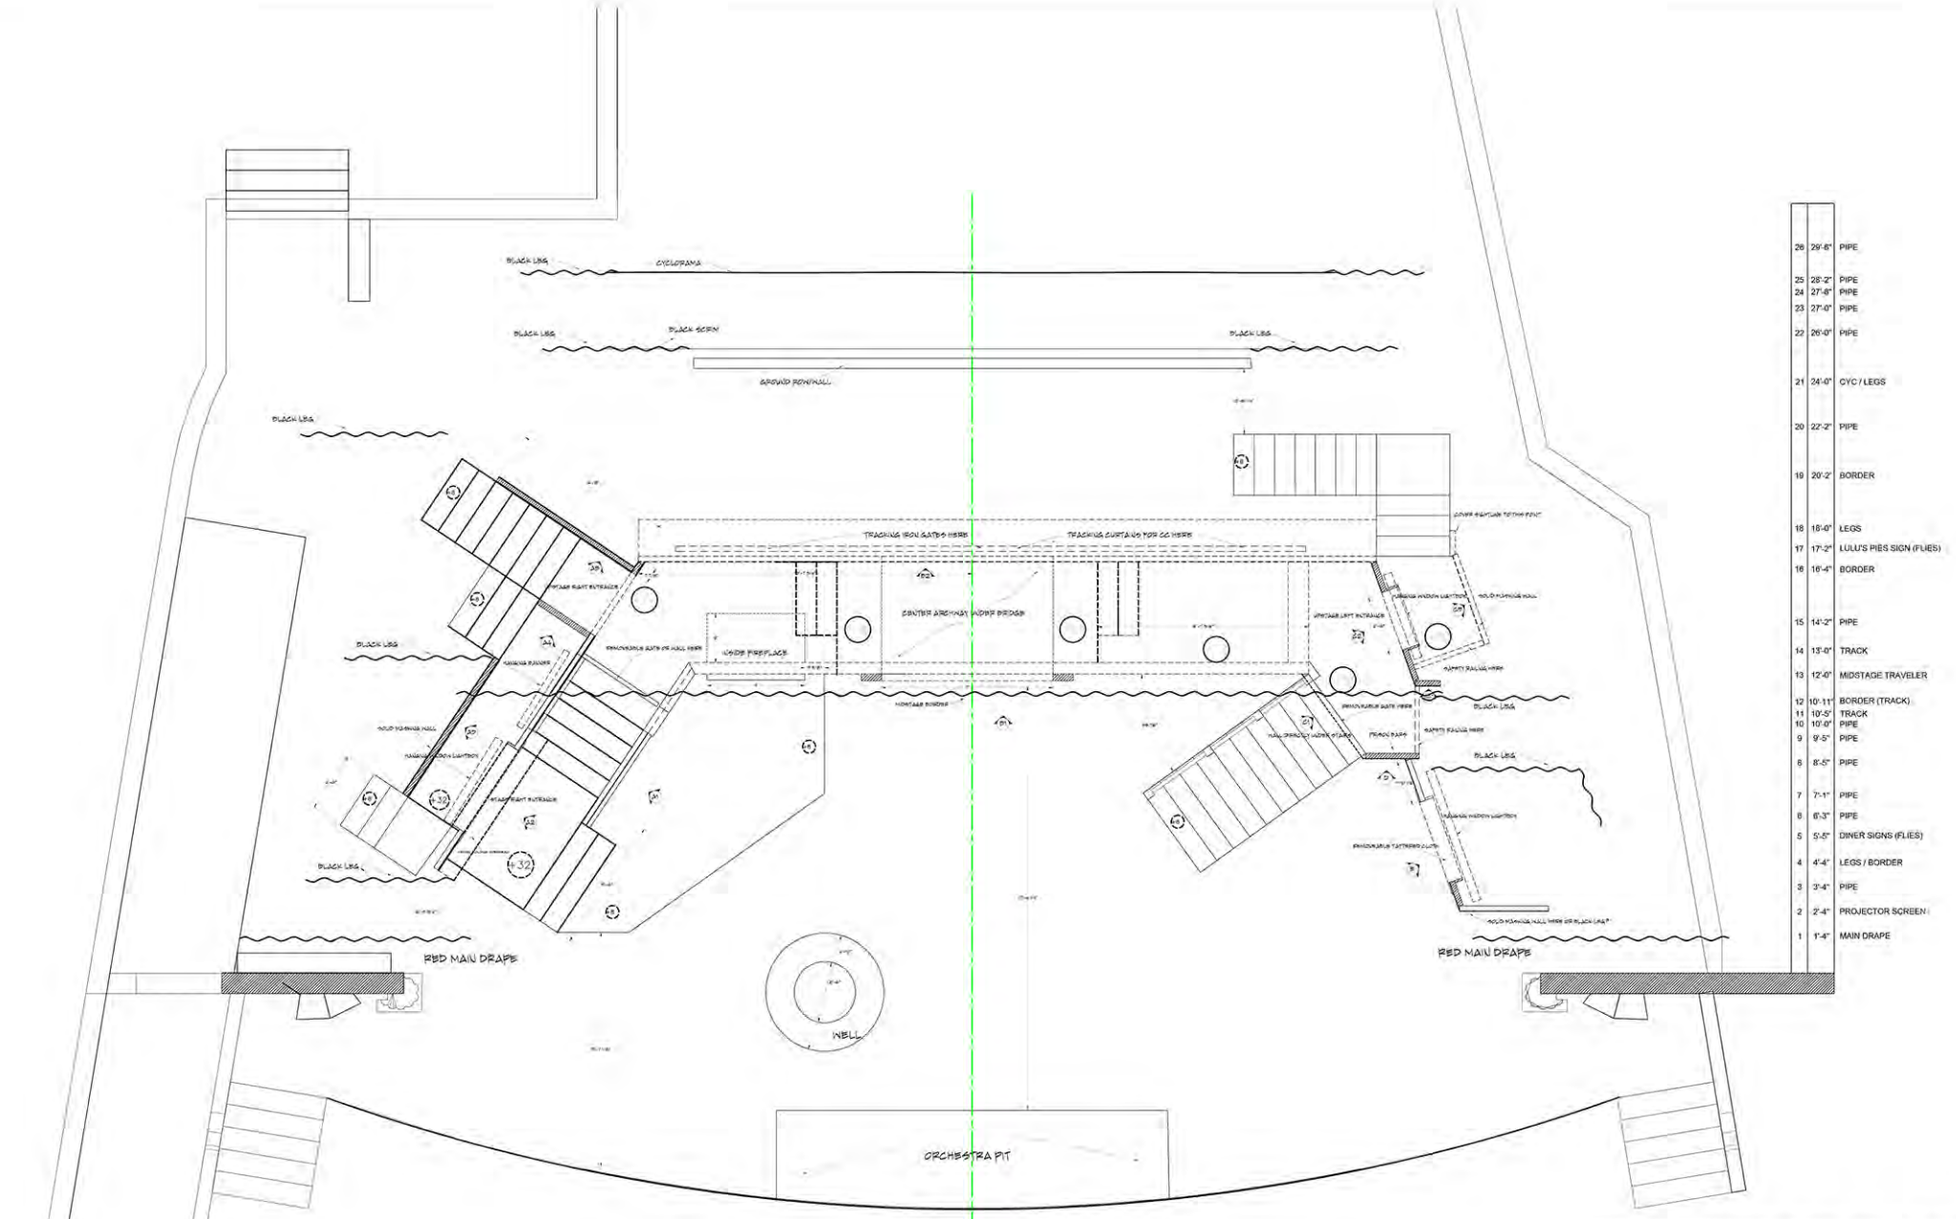

ACTORS' PLAYHOUSE
AT THE MIRACLE THEATRE

K. APRIL SOROKO
Scenic Designer

S.D. 8317

Man of La Mancha
ACTOR'S PLAYHOUSE
THE MIRACLE THEATRE
DATE: SEPTEMBER 22, 2025
DWG: GENERAL PLAN VIEW
SCALE: 3/8" = 1'-0"

SHEET # 1 OF 13

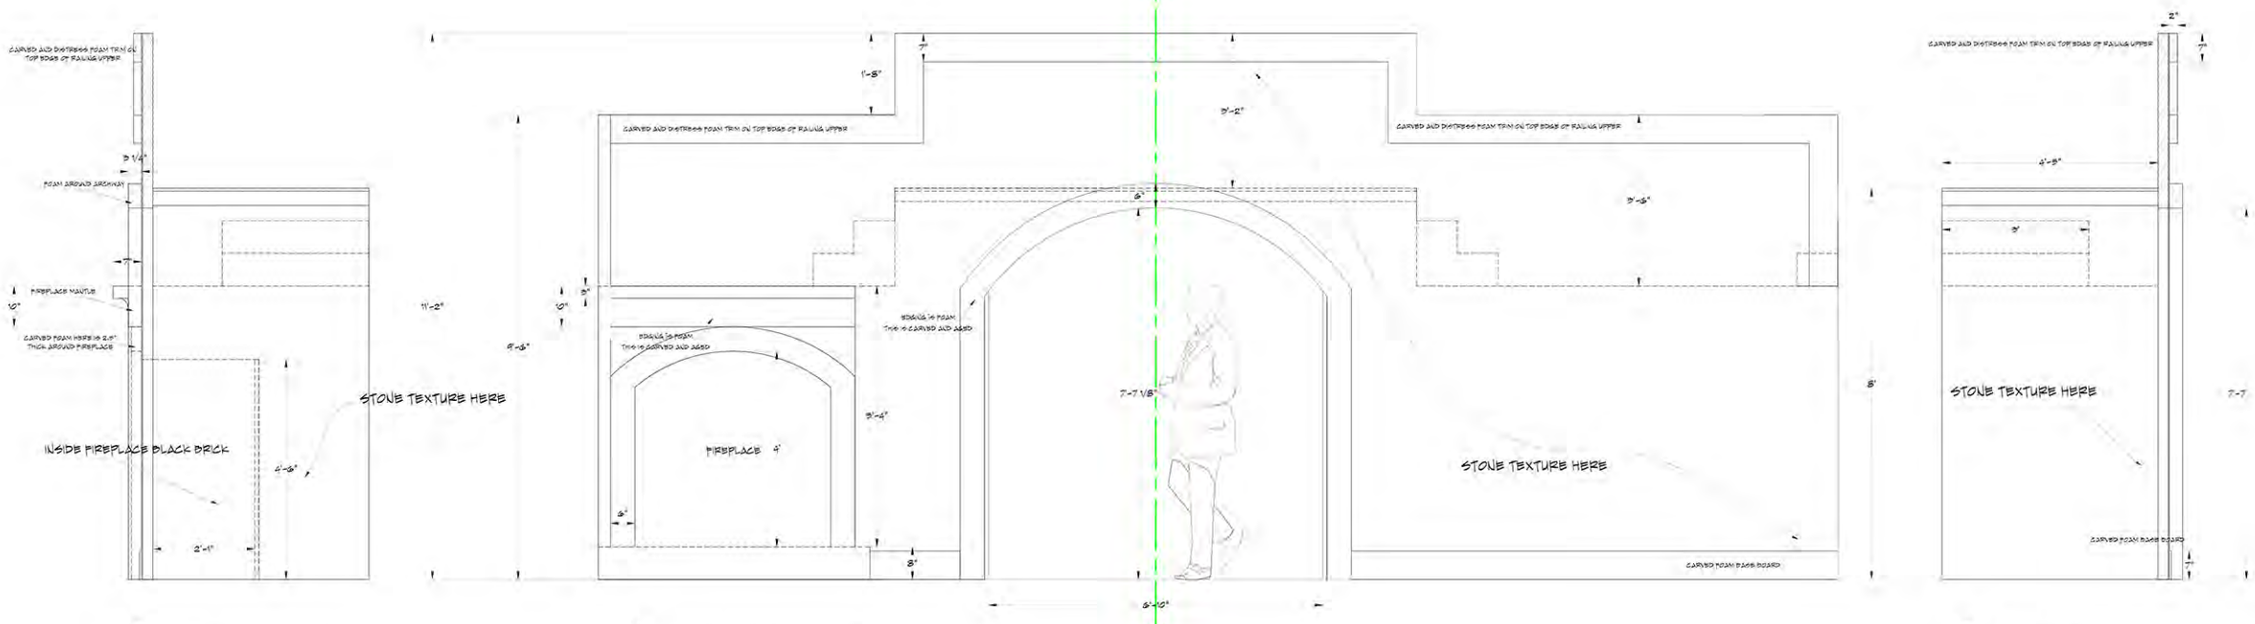

B1 SECTION VIEW - WALL B1

B1 ELEVATION VIEW - WALL B1

B1 SECTION VIEW - WALL B1

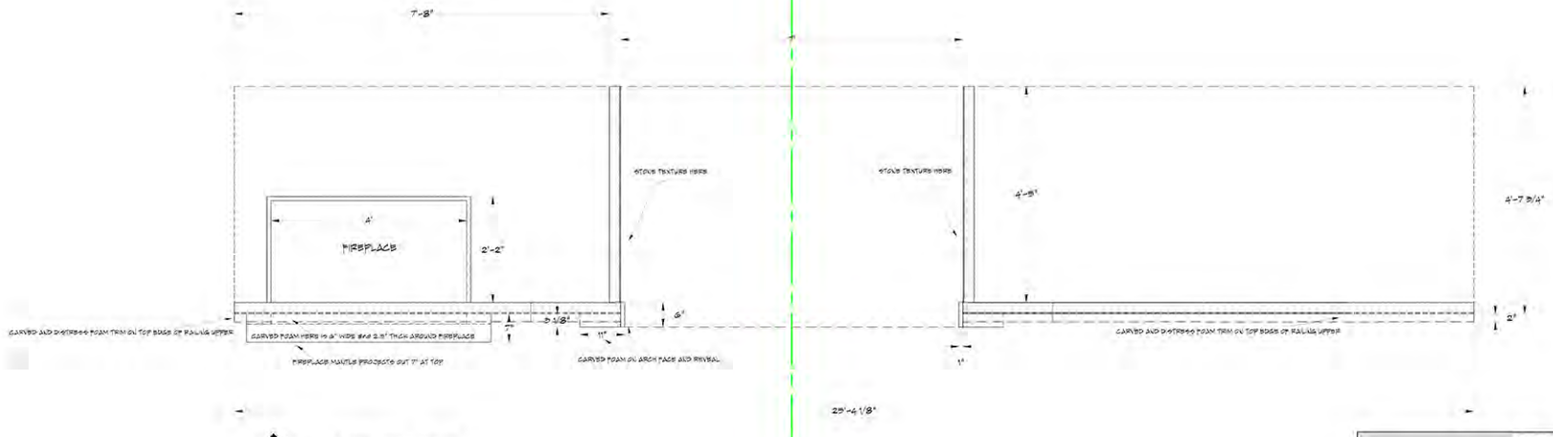

B1 PLAN VIEW - WALL B1

ACTORS' PLAYHOUSE
AT THE MIRACLE THEATRE

K. APRIL SOROKO
Scenic Designer

S.D. 8317

Man of La Mancha
ACTOR'S PLAYHOUSE
THE MIRACLE THEATRE
DATE: SEPTEMBER 22, 2025
DWG: DETAILS WALL B1
SCALE: 3/4" = 1'-0"

SHEET # 7 OF 13

S.D. 8317
SCENIC DESIGNER
SIGNATURE K A Soroko

Man of La Mancha

Actor's Playhouse
Fall 2025
Directed by David Arisco
Scenic Design by K A Soroko